
APPENDIX A:
Plan showing application site

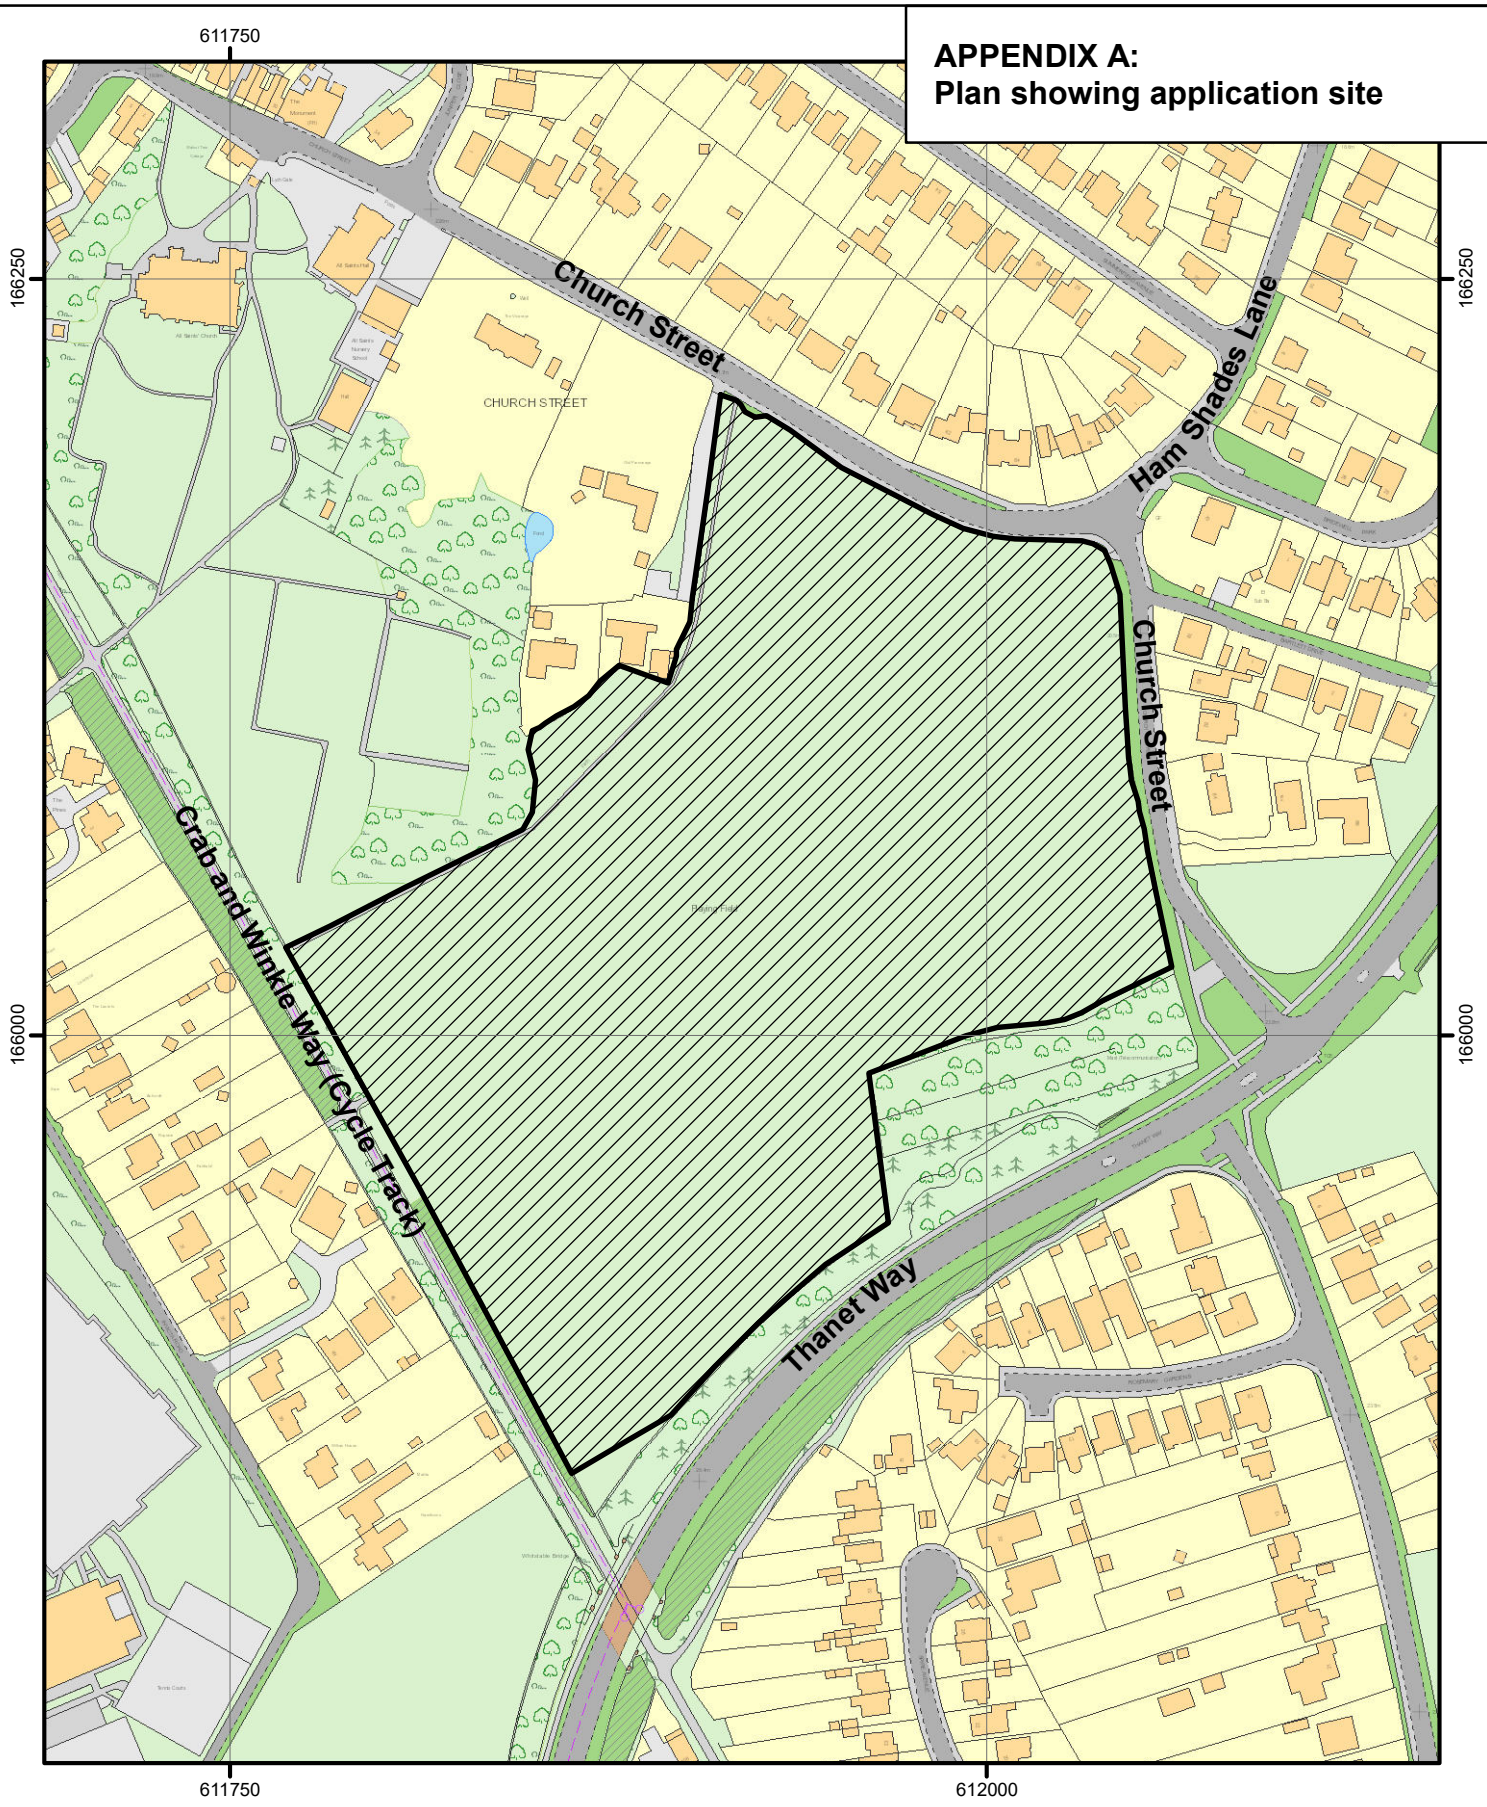

N
W E
S

Scale 1:2500
@ A4

Land subject to Village Green application at Church Street, Whitstable (VGA693)

Kent County Council
kent.gov.uk