Appendix 3

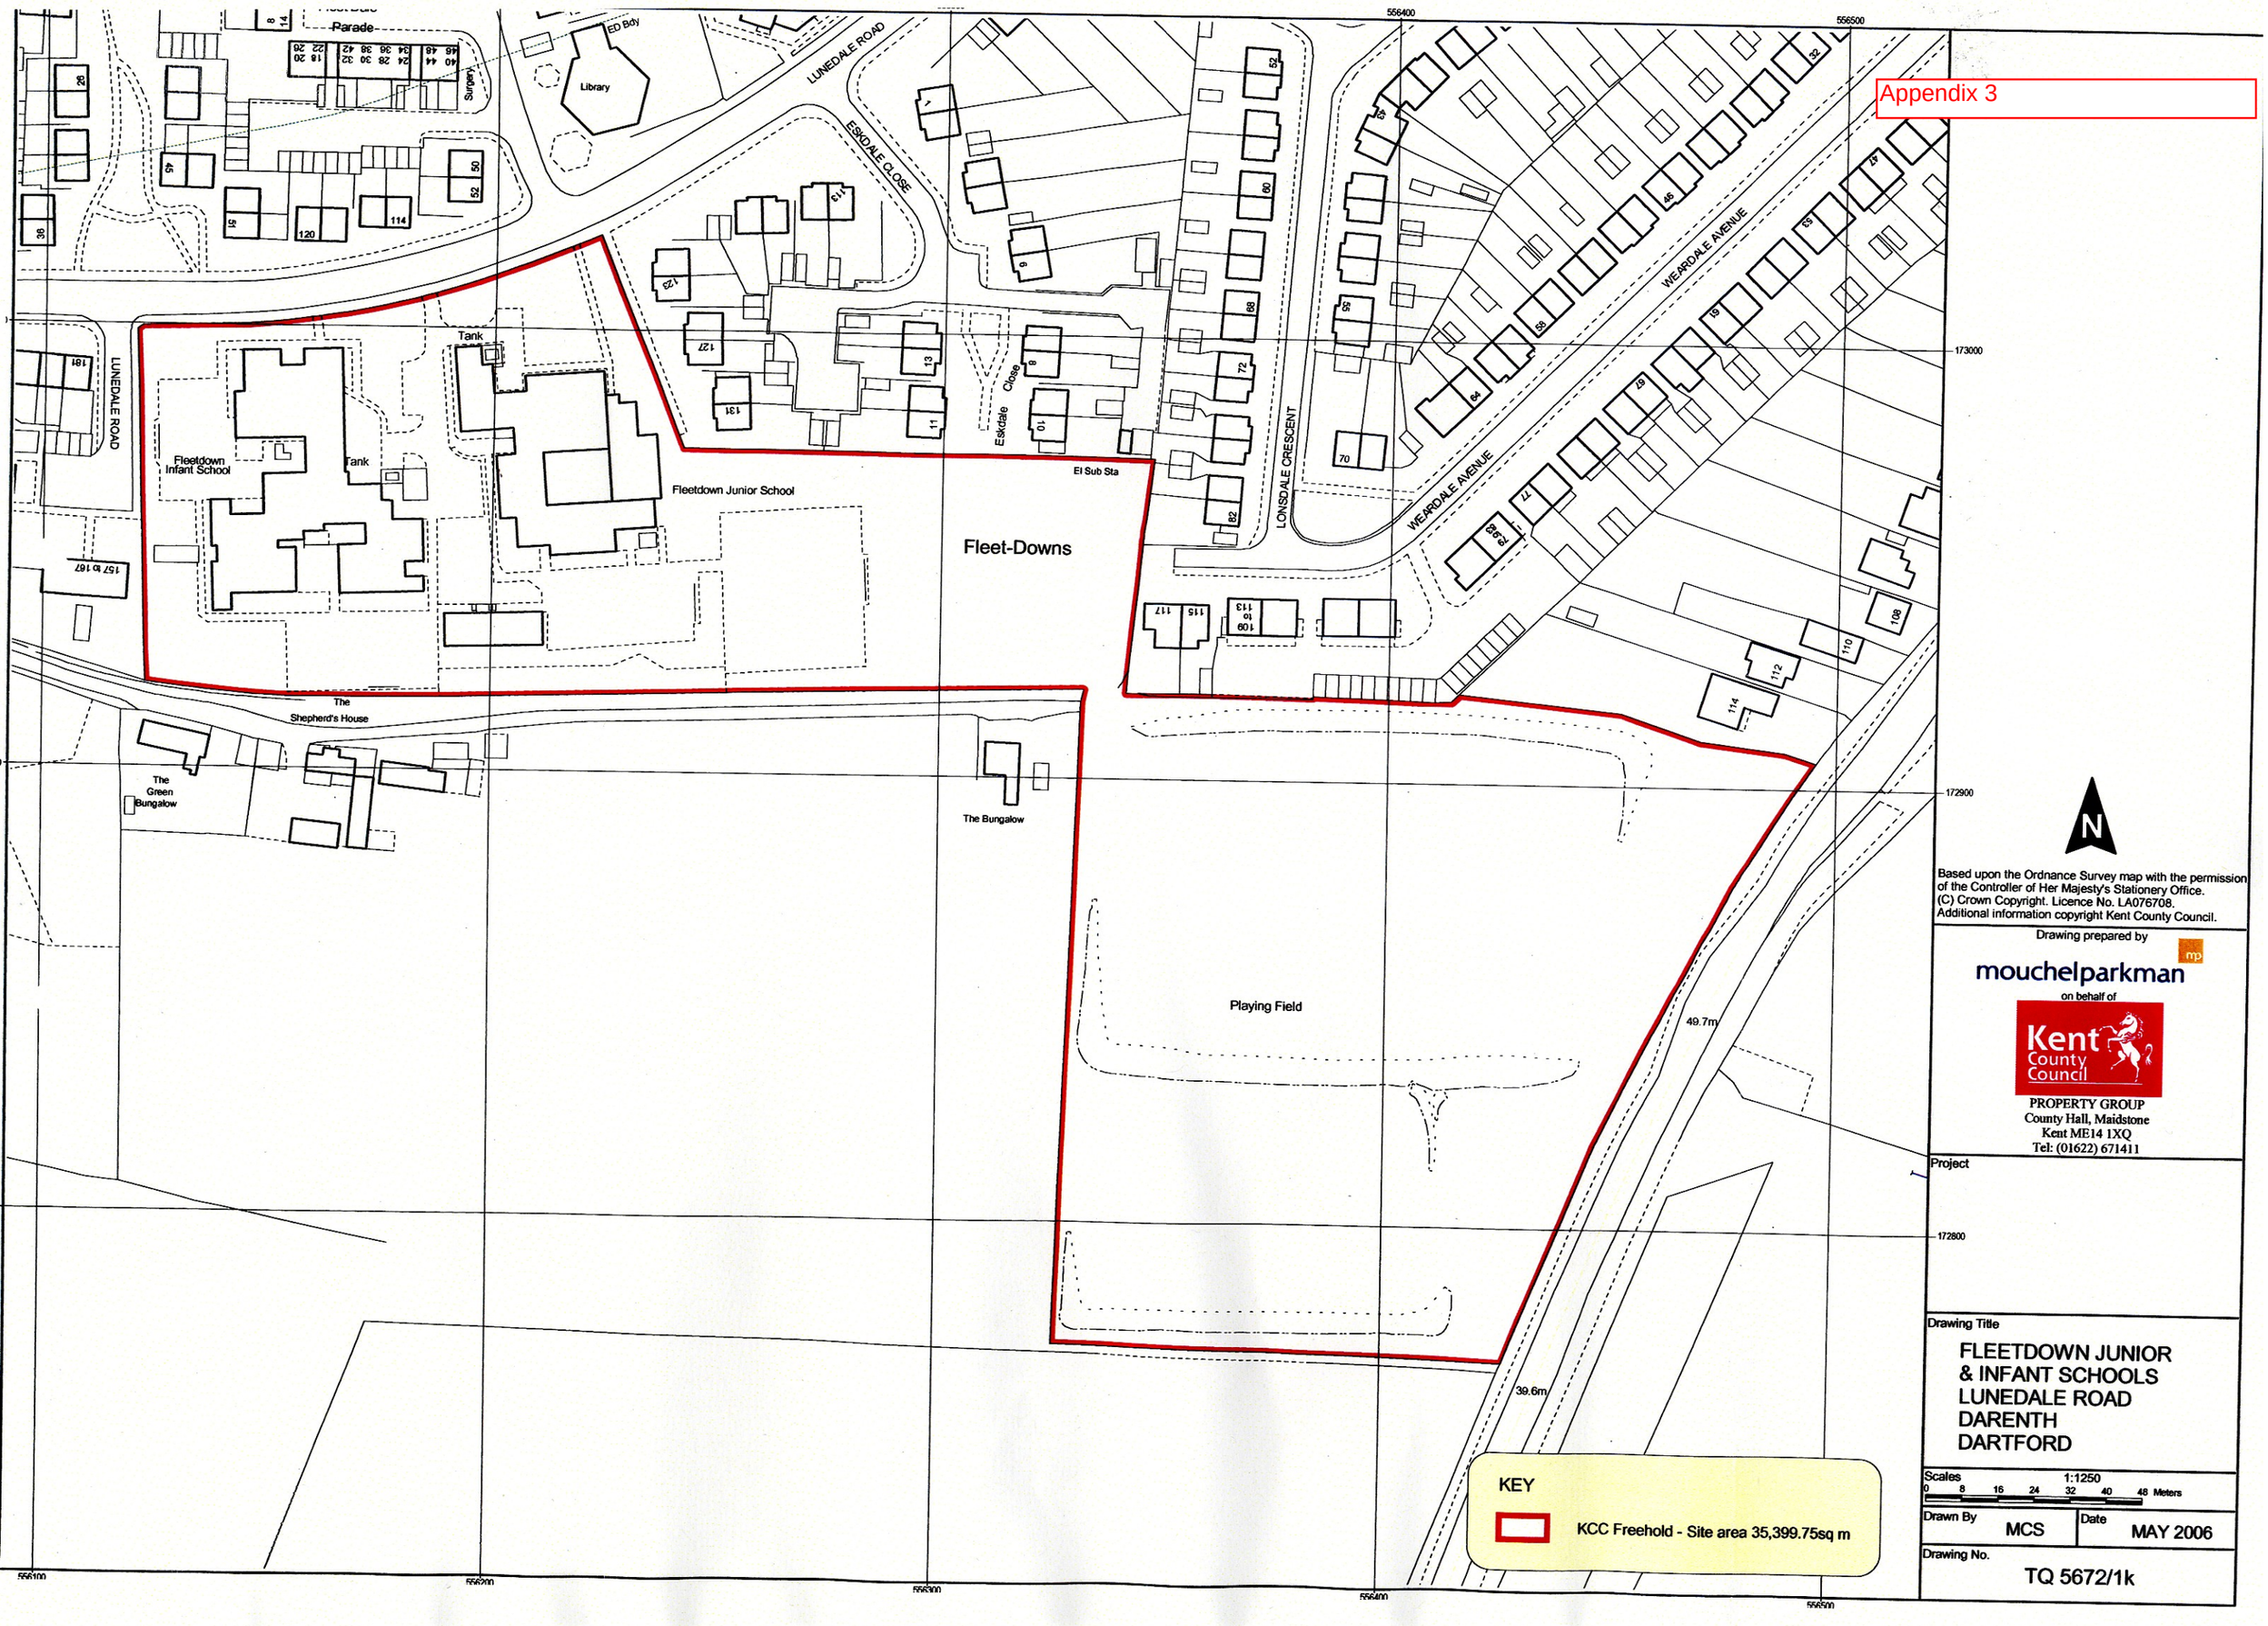

KEY

KCC Freehold - Site area 35,399.75sq m

Based upon the Ordnance Survey map with the permission of the Controller of Her Majesty's Stationery Office.
(C) Crown Copyright. Licence No. LA076708.
Additional information copyright Kent County Council.

Drawing prepared by

mouchelparkman

on behalf of

Kent County Council

PROPERTY GROUP
County Hall, Maidstone
Kent ME14 1XQ
Tel: (01622) 671411

Project

Drawing Title

FLEETDOWN JUNIOR & INFANT SCHOOLS
LUNEDALE ROAD
DARENTH
DARTFORD

Scales 1:1250
0 8 16 24 32 40 48 Meters

Drawn By MCS

Date MAY 2006

Drawing No.

TQ 5672/1k